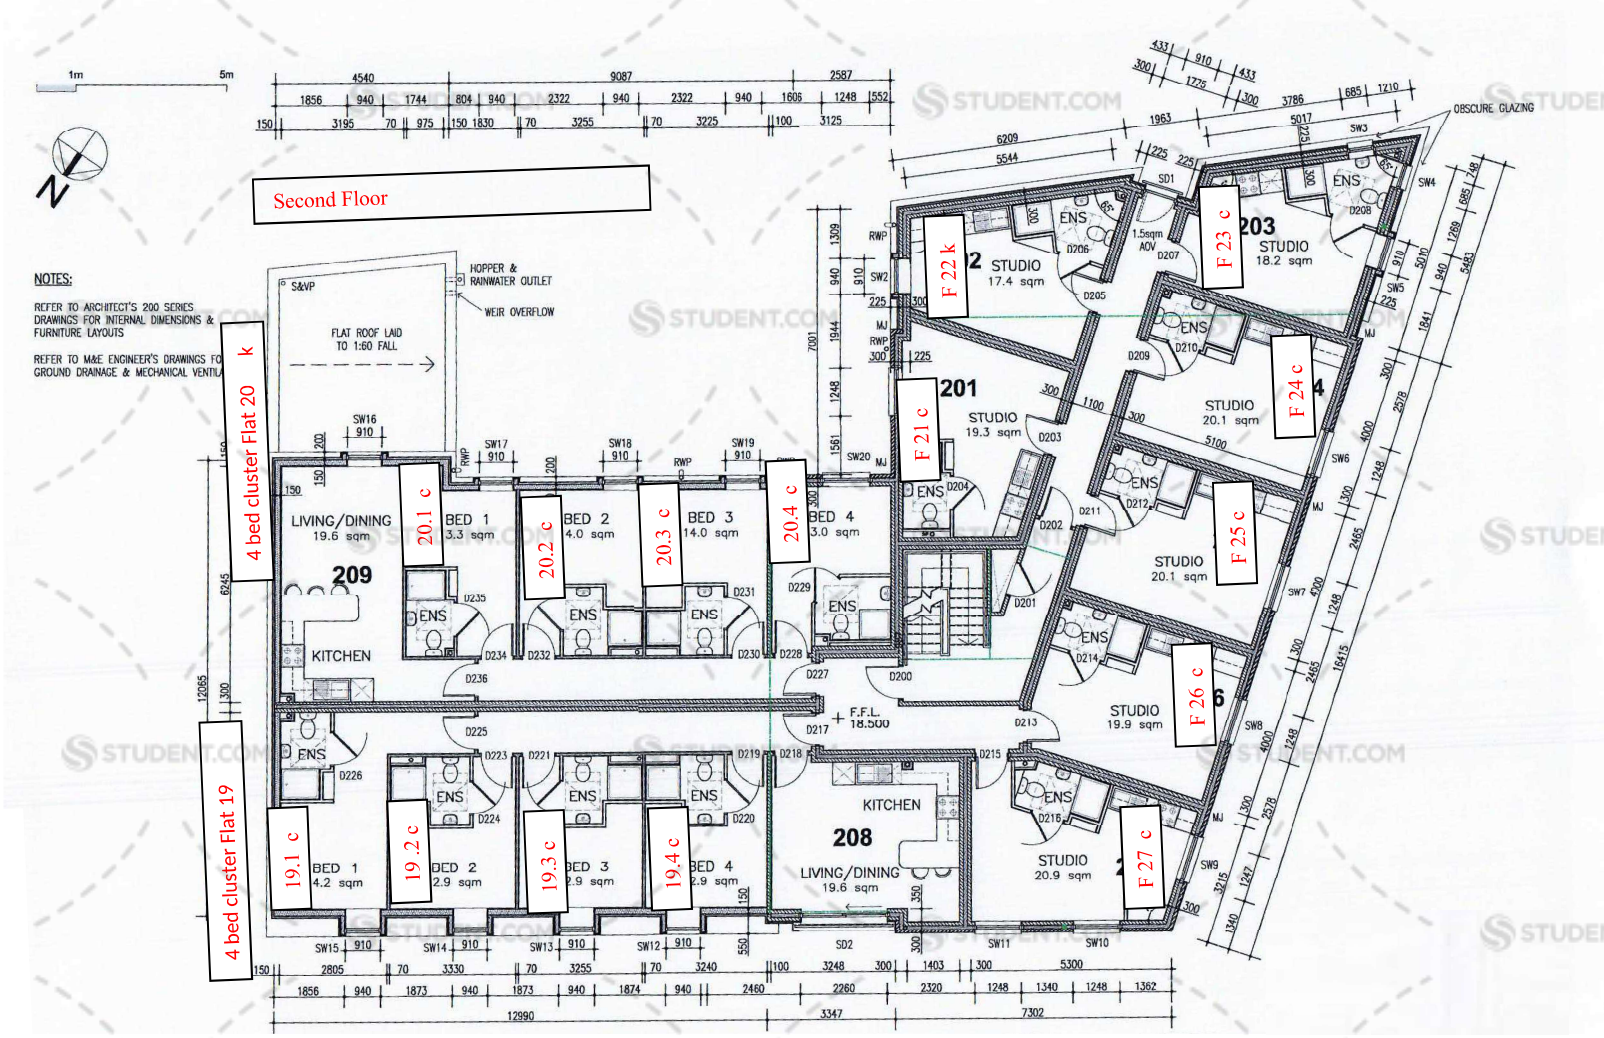
Second Floor
NOTES:
REFER TO ARCHITECT'S 200 SERIES DRAWINGS FOR INTERNAL DIMENSIONS & FURNITURE LAYOUTS
REFER TO M&E ENGINEER'S DRAWINGS FO GROUND DRAINAGE & MECHANICAL VENTIL
FLAT ROOF LAID TO 1:60 FALL
HOPPER & RAINWATER OUTLET
WEIR OVERFLOW
OBSCURE GLAZING
4 bed cluster Flat 20 k
4 bed cluster Flat 19
LIVING/DINING 19.6 sqm
209
KITCHEN
BED 1 3.3 sqm
BED 2 4.0 sqm
BED 3 14.0 sqm
BED 4 3.0 sqm
20.1 c
20.2 c
20.3 c
20.4 c
BED 1 4.2 sqm
BED 2 2.9 sqm
BED 3 2.9 sqm
BED 4 2.9 sqm
19.1 c
19.2 c
19.3 c
19.4 c
208
LIVING/DINING 19.6 sqm
KITCHEN
F.F.L. 18.500
201
STUDIO 19.3 sqm
F 21 c
STUDIO 17.4 sqm
F 22 k
203
STUDIO 18.2 sqm
F 23 c
STUDIO 20.1 sqm
F 24 c
STUDIO 20.1 sqm
F 25 c
STUDIO 19.9 sqm
F 26 c
STUDIO 20.9 sqm
F 27 c
ENS
1.5sqm AOV