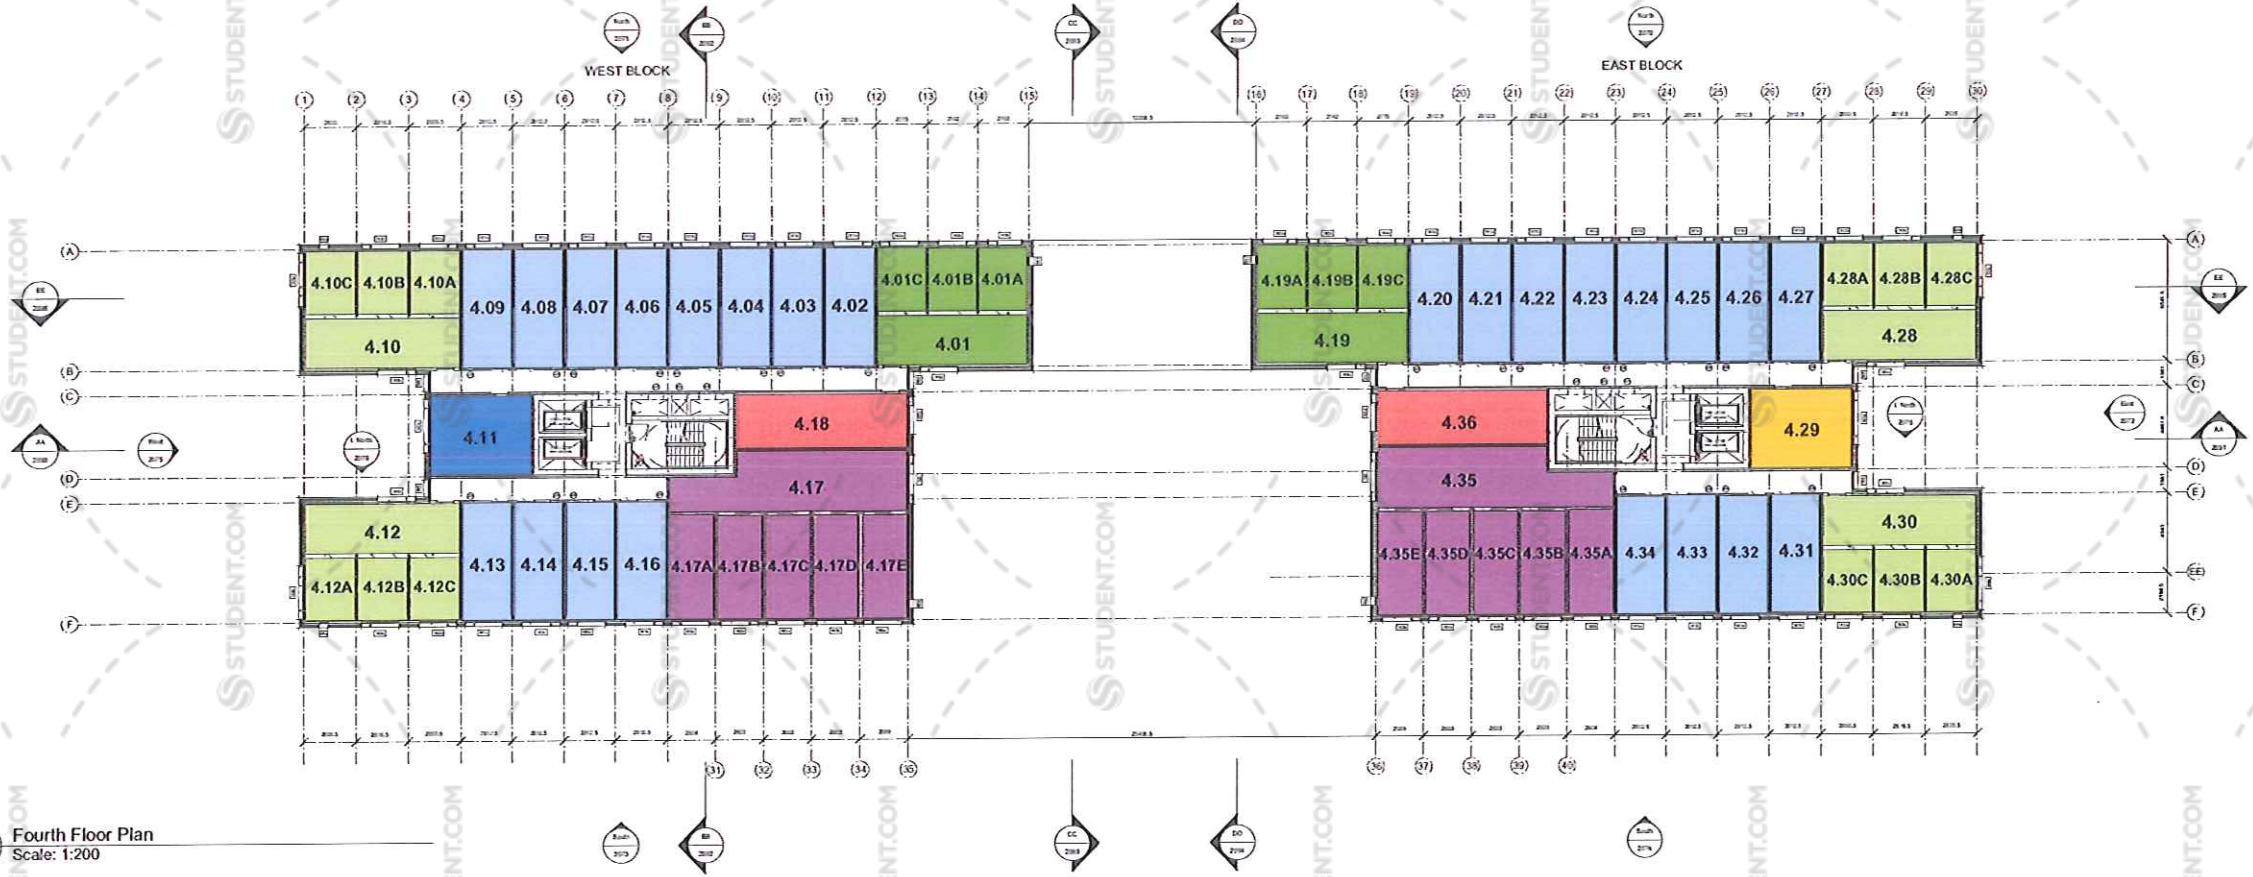

2 Fourth Floor Plan
Scale: 1:200