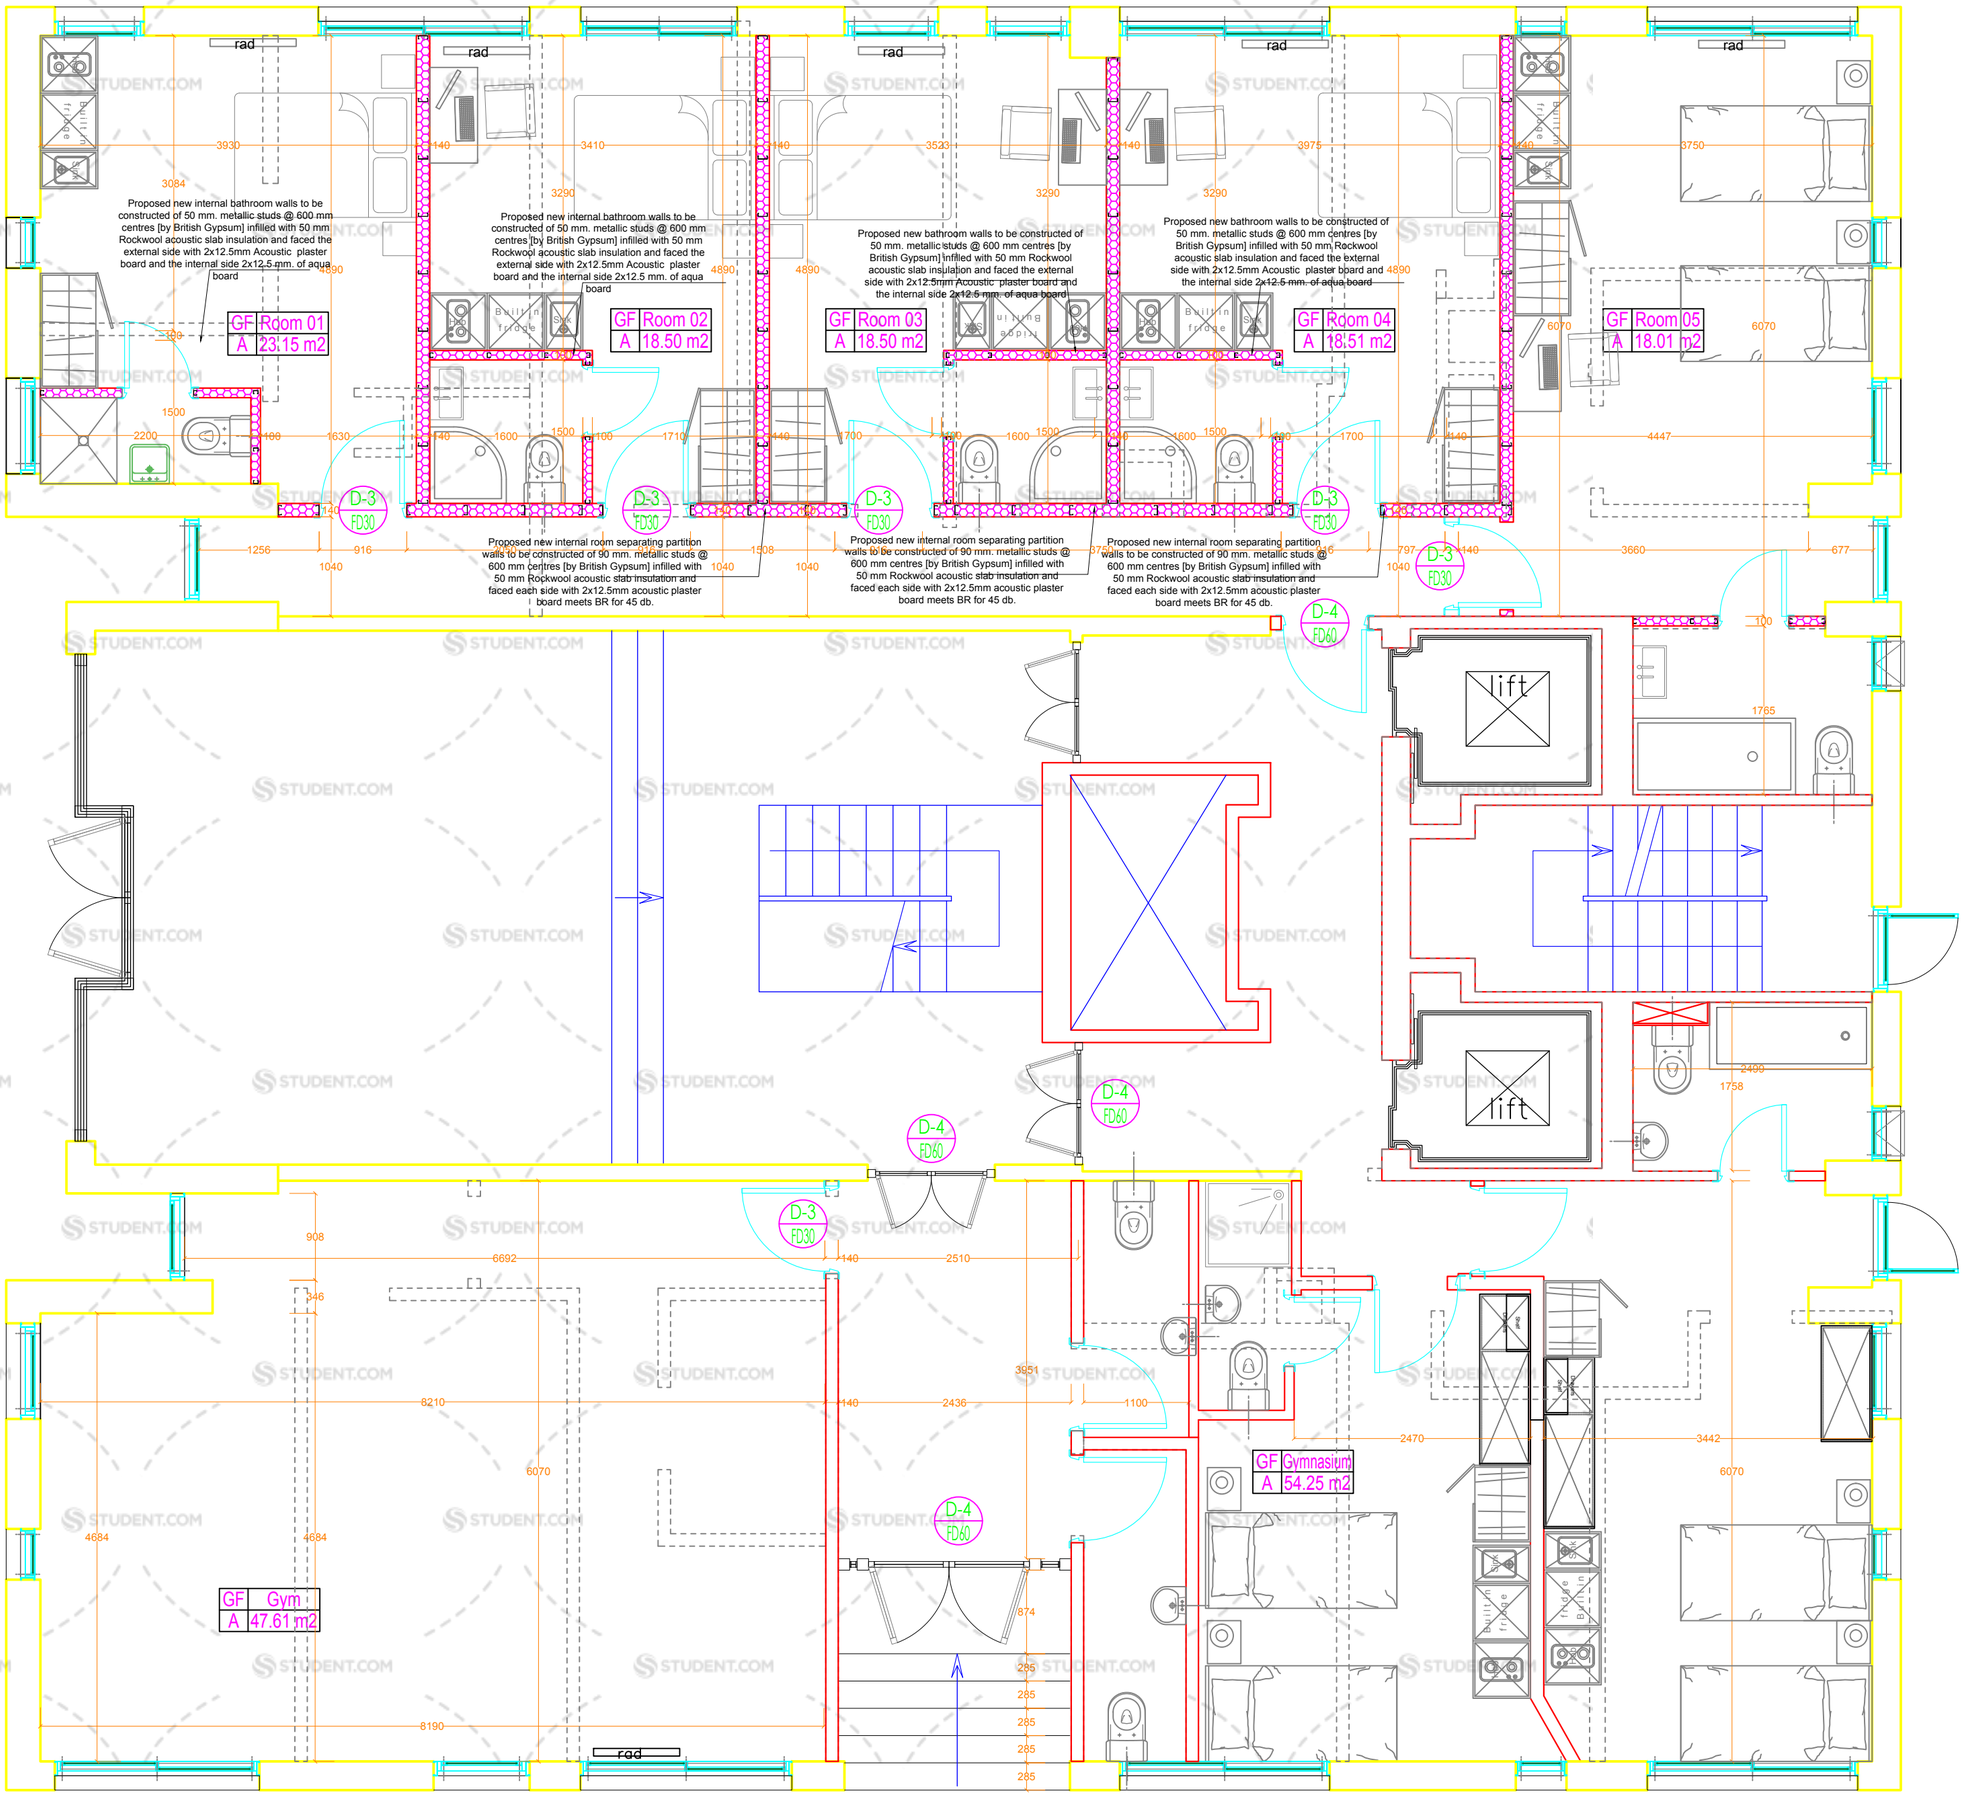
Proposed new internal bathroom walls to be constructed of 50 mm. metallic studs @ 600 mm centres [by British Gypsum] infilled with 50 mm Rockwool acoustic slab insulation and faced the external side with 2x12.5mm Acoustic plaster board and the internal side 2x12.5 mm. of aqua board
GF Room 01
A 23.15 m2
GF Room 02
A 18.50 m2
GF Room 03
A 18.50 m2
GF Room 04
A 18.51 m2
GF Room 05
A 18.01 m2
Proposed new internal room separating partition walls to be constructed of 90 mm. metallic studs @ 600 mm centres [by British Gypsum] infilled with 50 mm Rockwool acoustic slab insulation and faced each side with 2x12.5mm acoustic plaster board meets BR for 45 db.
D-3 FD30
D-4 FD60
lift
GF Gymnasium
A 54.25 m2
GF Gym
A 47.61 m2
rad