A Block
Ground Floor
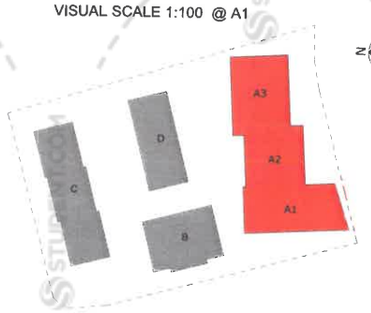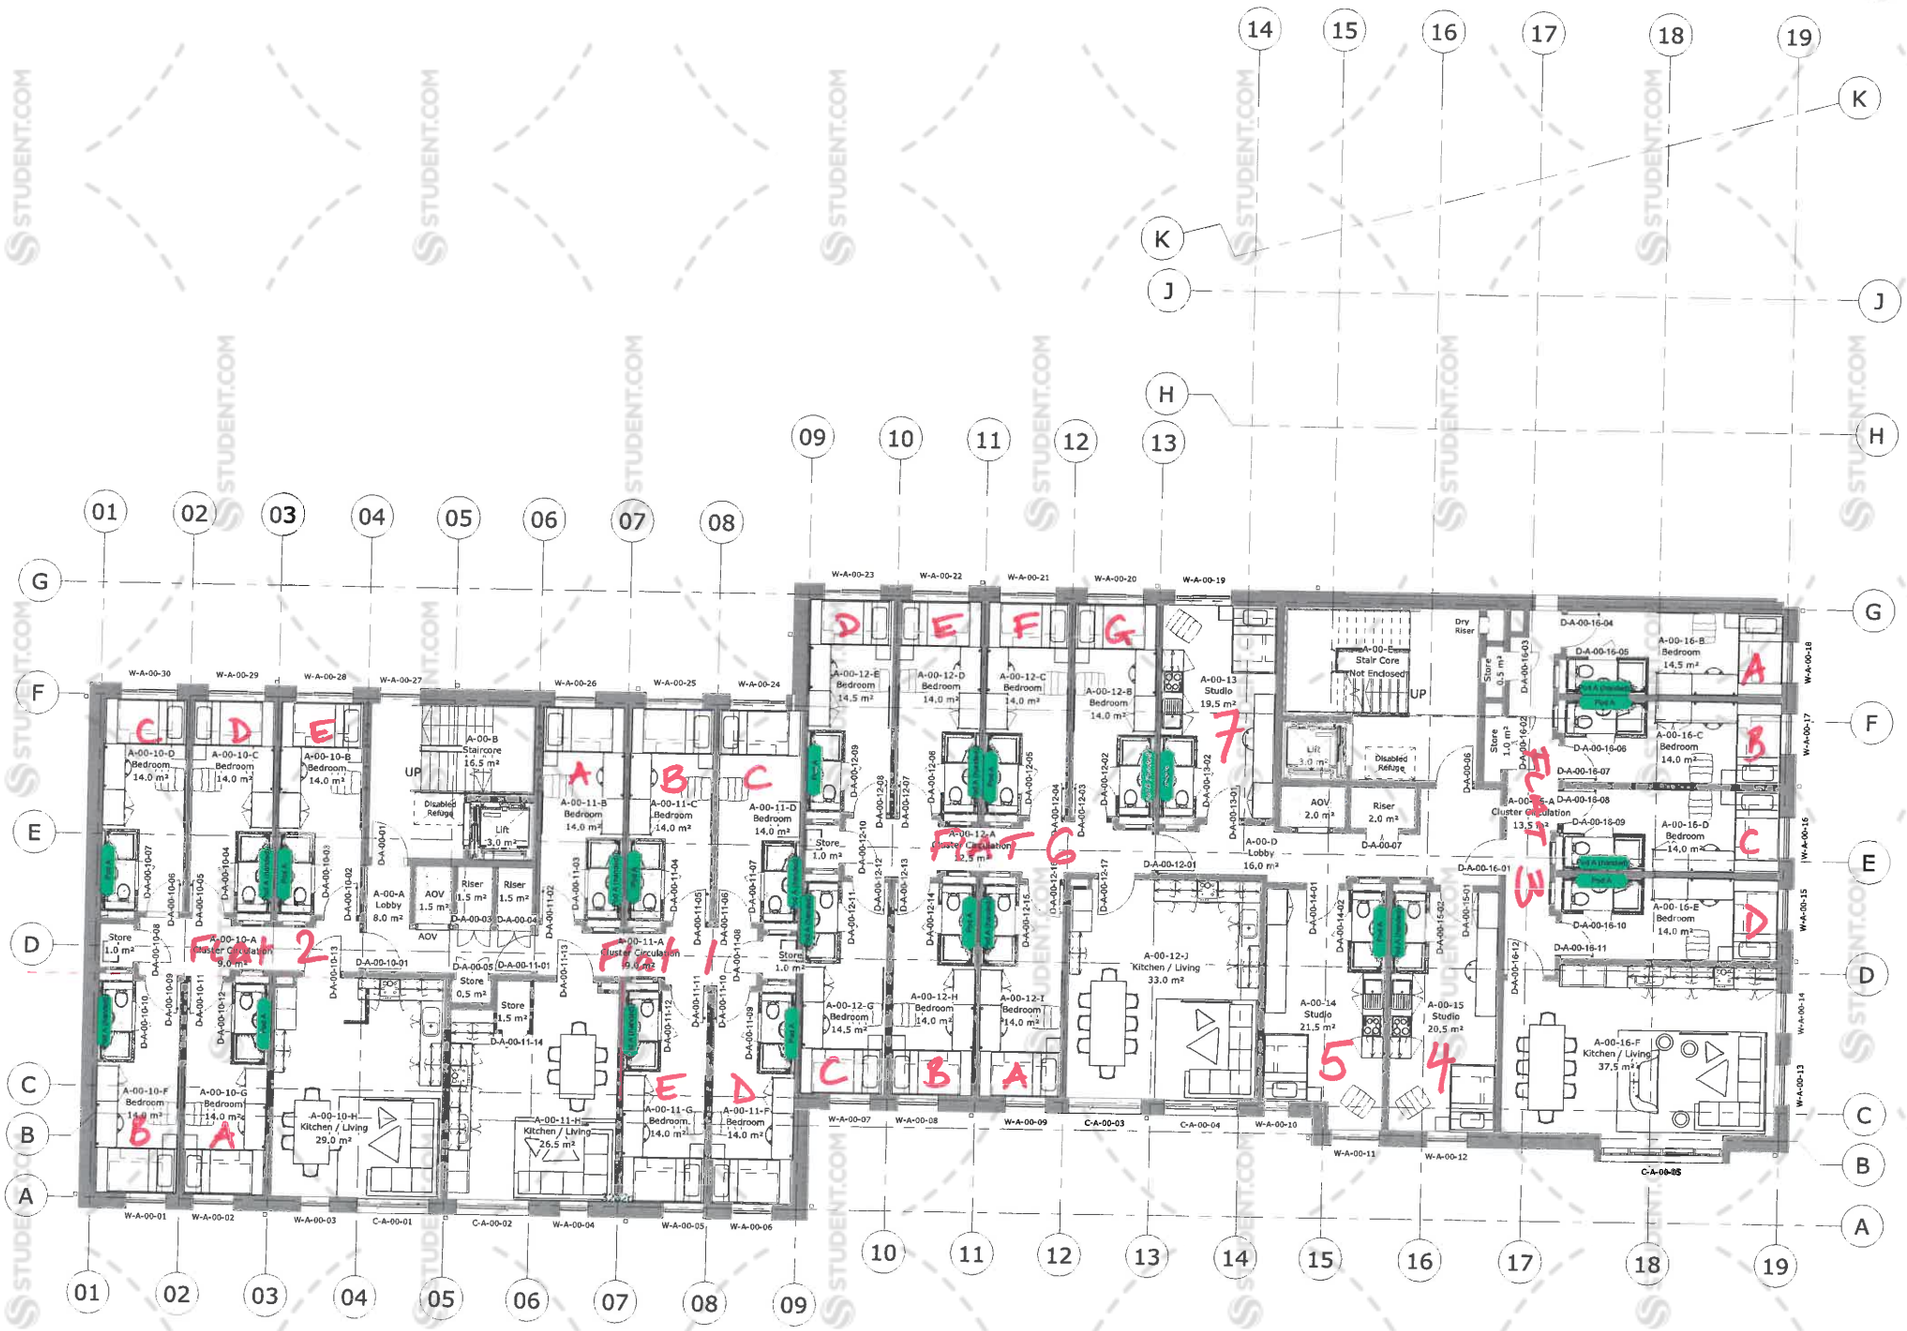
0m 2m 4m 6m 8m 10m
VISUAL SCALE 1:100 @ A1