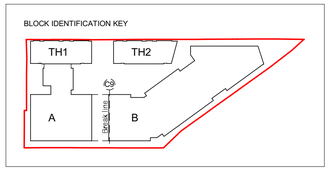

Responsibility is not accepted for errors made by others in scaling from this drawing. All construction information should be taken from figured dimensions only.

0mm 50mm 100mm

A1 Original Sheet Size

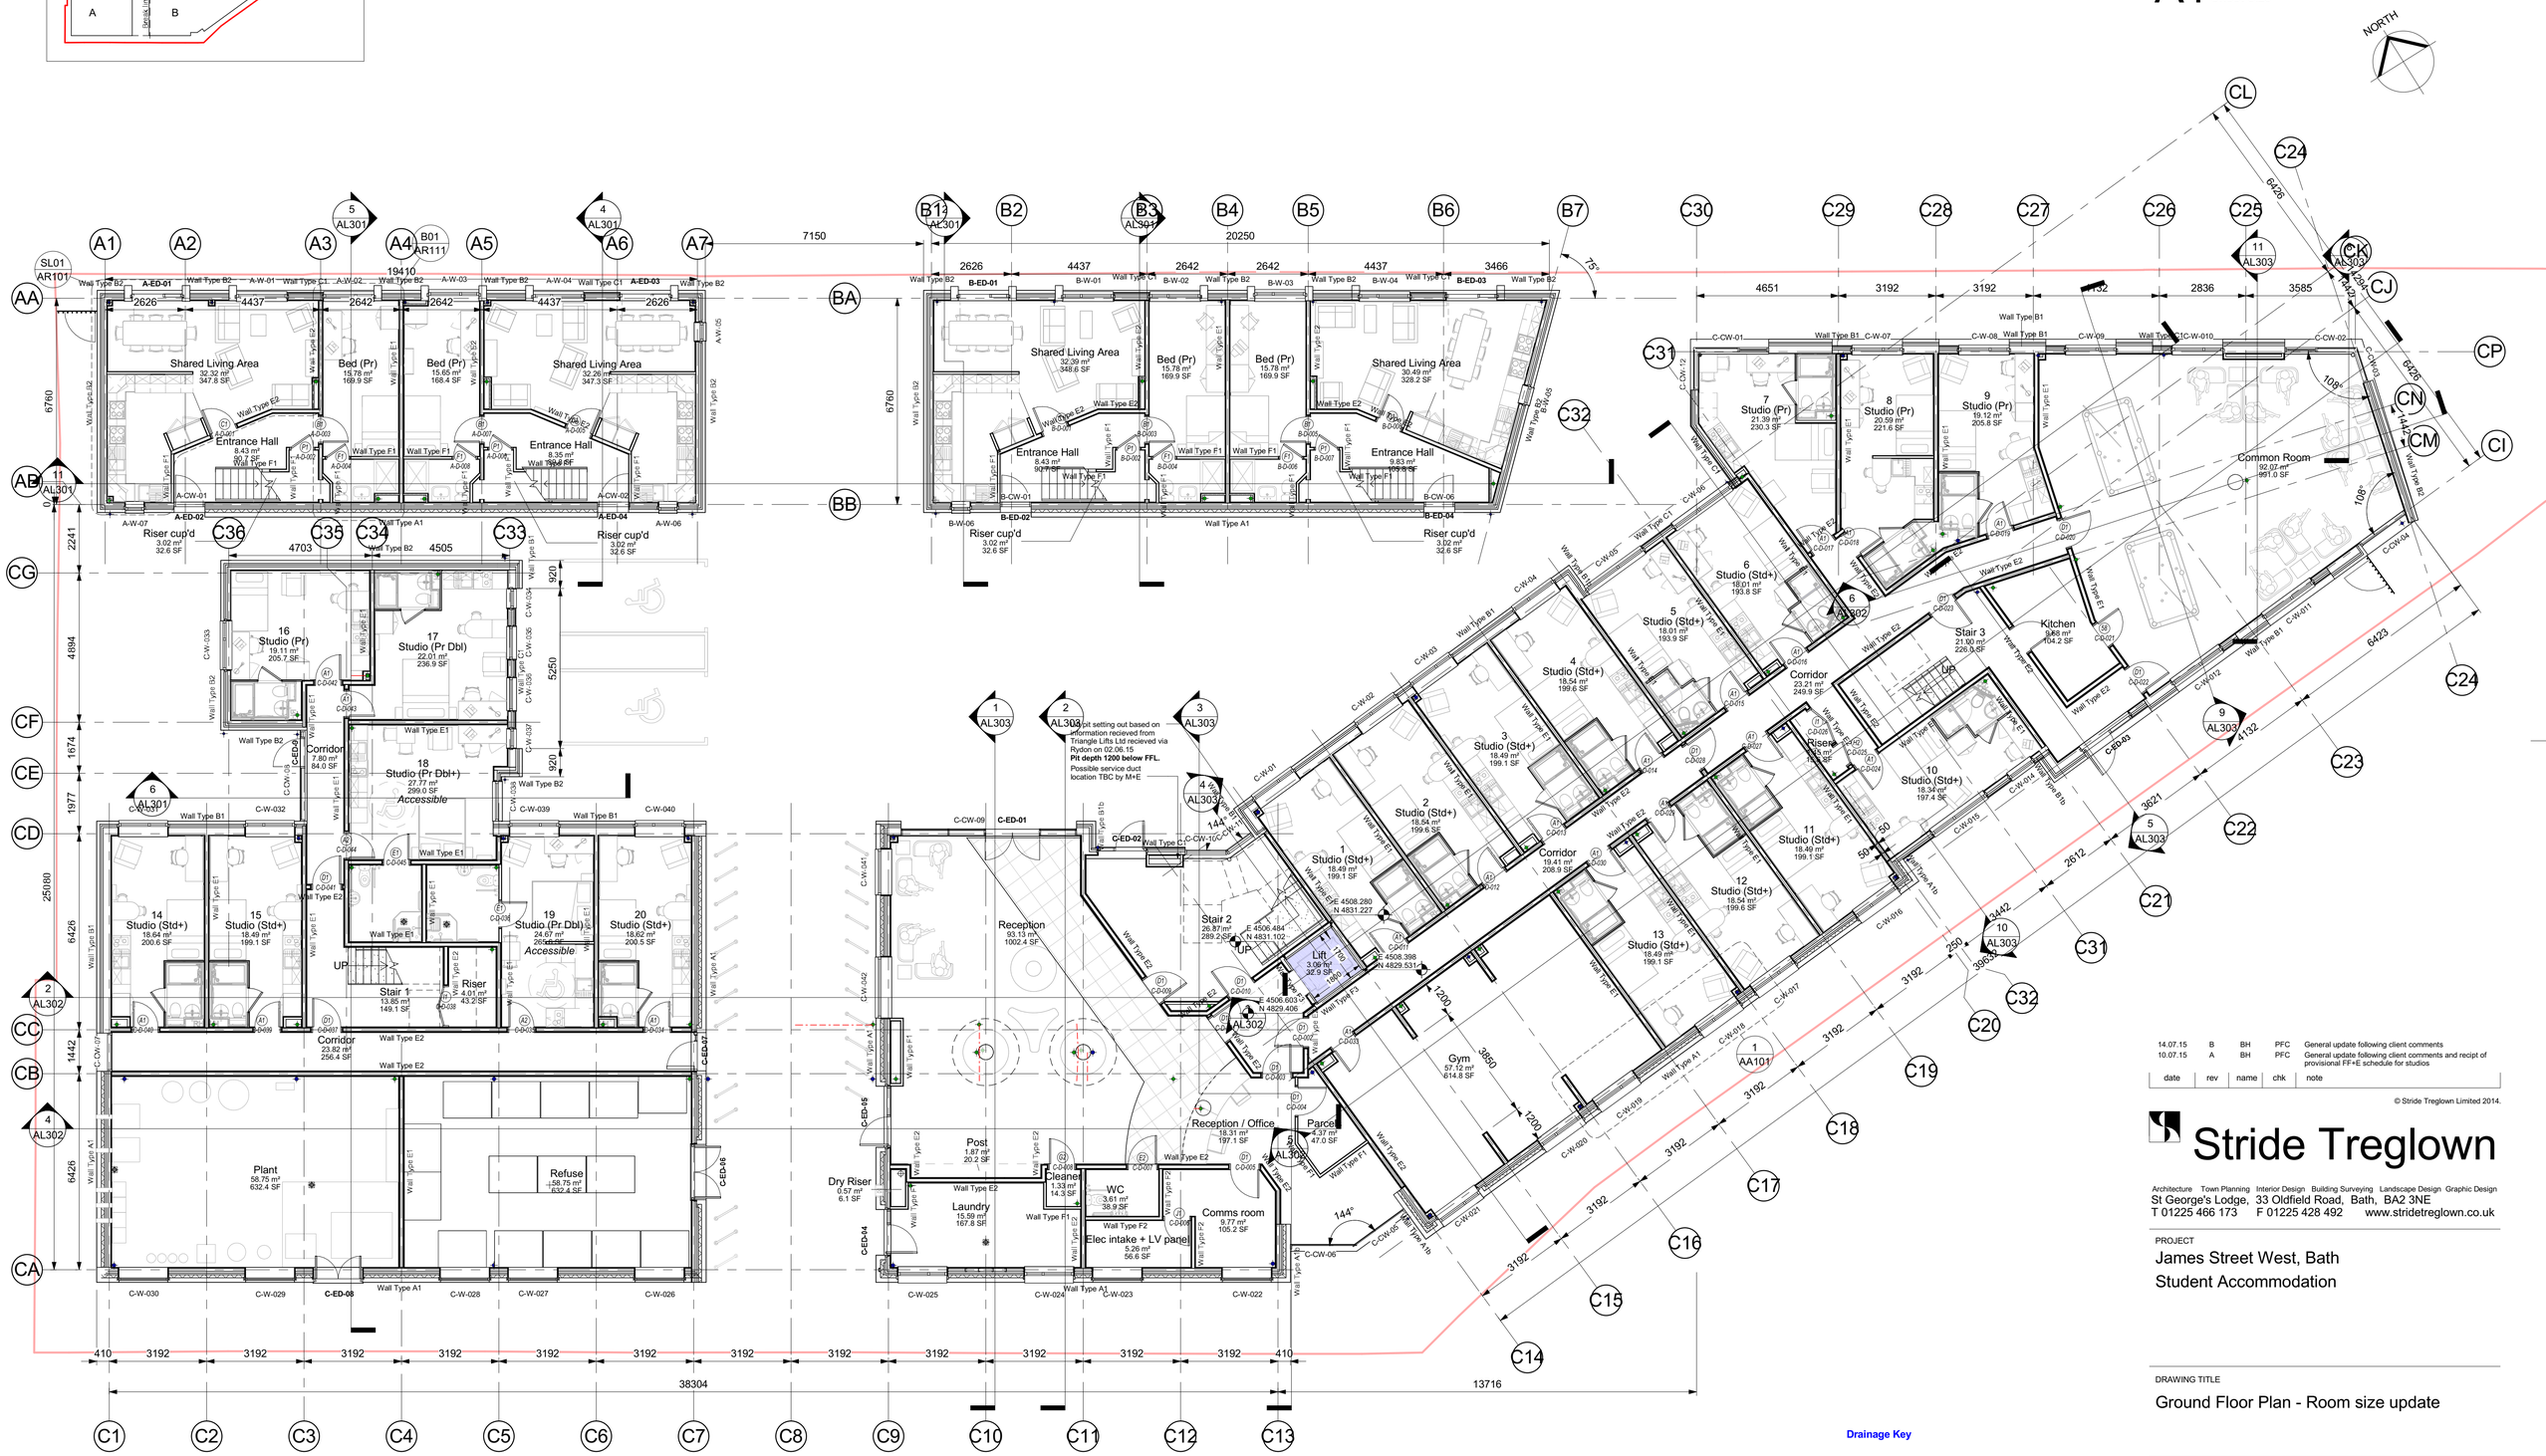

Ground Floor Plan
1 : 100

Drainage Key

- Soil vent pipes (green)
- Rainwater downpipes (Blue)
- Foul overhead connection
- Rainwater overhead connection

date	rev	name	chk	note
14.07.15	B	BH	PFC	General update following client comments
10.07.15	A	BH	PFC	General update following client comments and recipt of provisional FF+E schedule for studios

© Stride Treglown Limited 2014.

Stride Treglown
Architecture Town Planning Interior Design Building Surveying Landscape Design Graphic Design
St George's Lodge, 33 Oldfield Road, Bath, BA2 3NE
T 01225 466 173 F 01225 428 492 www.stridetreglown.co.uk

PROJECT
James Street West, Bath
Student Accommodation

DRAWING TITLE
Ground Floor Plan - Room size update

STATUS
FOR APPROVAL

SCALE	DATE	DRAWN BY	CHECKED BY
1 : 100	08/07/15	BH	PFC

PROJECT NUMBER	DRAWING NUMBER	REVISION
80336	SK176	B